


MONUMENT RECORD

STATE OF INDIANA ~ COUNTY OF MONROE

Section 35, Township 9 North, Range 1 West,

Monument Description & Remarks: Found Boat Spike (1 3/4" Head Diameter) with old pink flagging at East 1/4 corner of section. Railroad Spike, Several Nails w/flagging, and bottle cap Presumed witness in old Power pole (Being removed and replaced with new pole- point D).


Recovery Tie Drawing

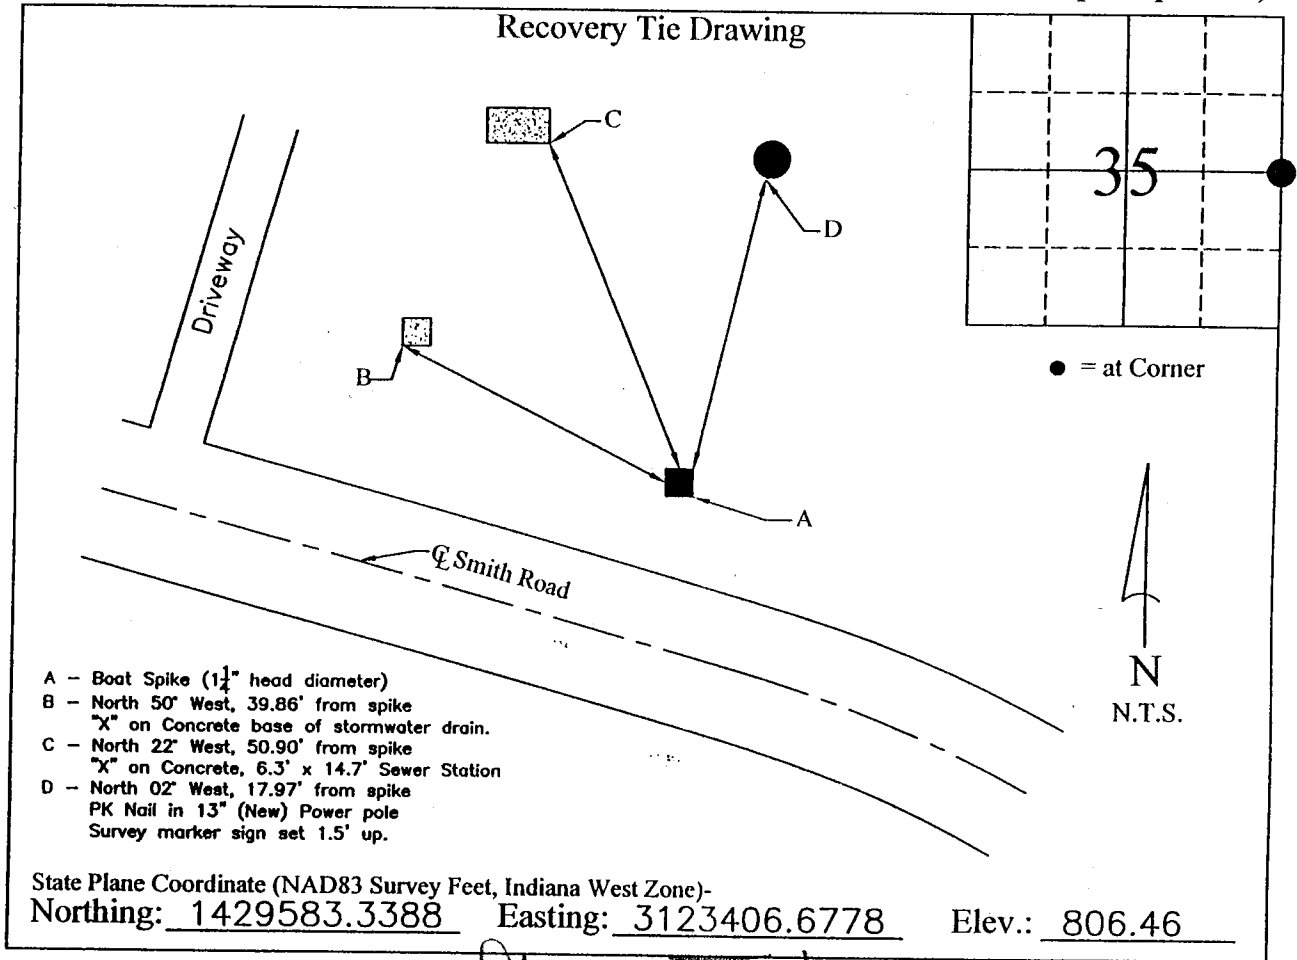COMPLETED By *Ben E. Bledsoe*

I, Ben E. Bledsoe, Registered Land Surveyor, here by certify that this document was prepared under my direction in accordance with the provisions of Section 17-3-64-4 through 17-3-64-8 of the Indiana Code, being Acts of 1965, Chapter 319; this 27th day of December, 2004 A.D.

Ben E. Bledsoe

Indiana Registered Land Surveyor No. S0559

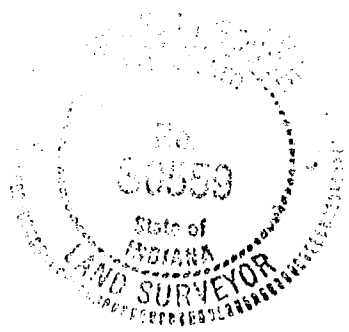

MONUMENT RECORD
State of Indiana - County of Monroe

Section: 35


Township: 9 North

Range: 1 West

Corner ID: Blm U-23


Monument Description & Remarks: Found boat spike (1 1/4" head diameter) with old pink flagging at East 1/4 corner of section. Railroad spike, several nails w/flagging, and bottlecap w/nail presumed witnesses in old powerline pole (being removed and replaced with new pole - point D).

References on file in the County Surveyor's Office: Ben Bledsoe survey for Eastside Veterinarian Clinic; Lee Utt survey for Eastside Investment.

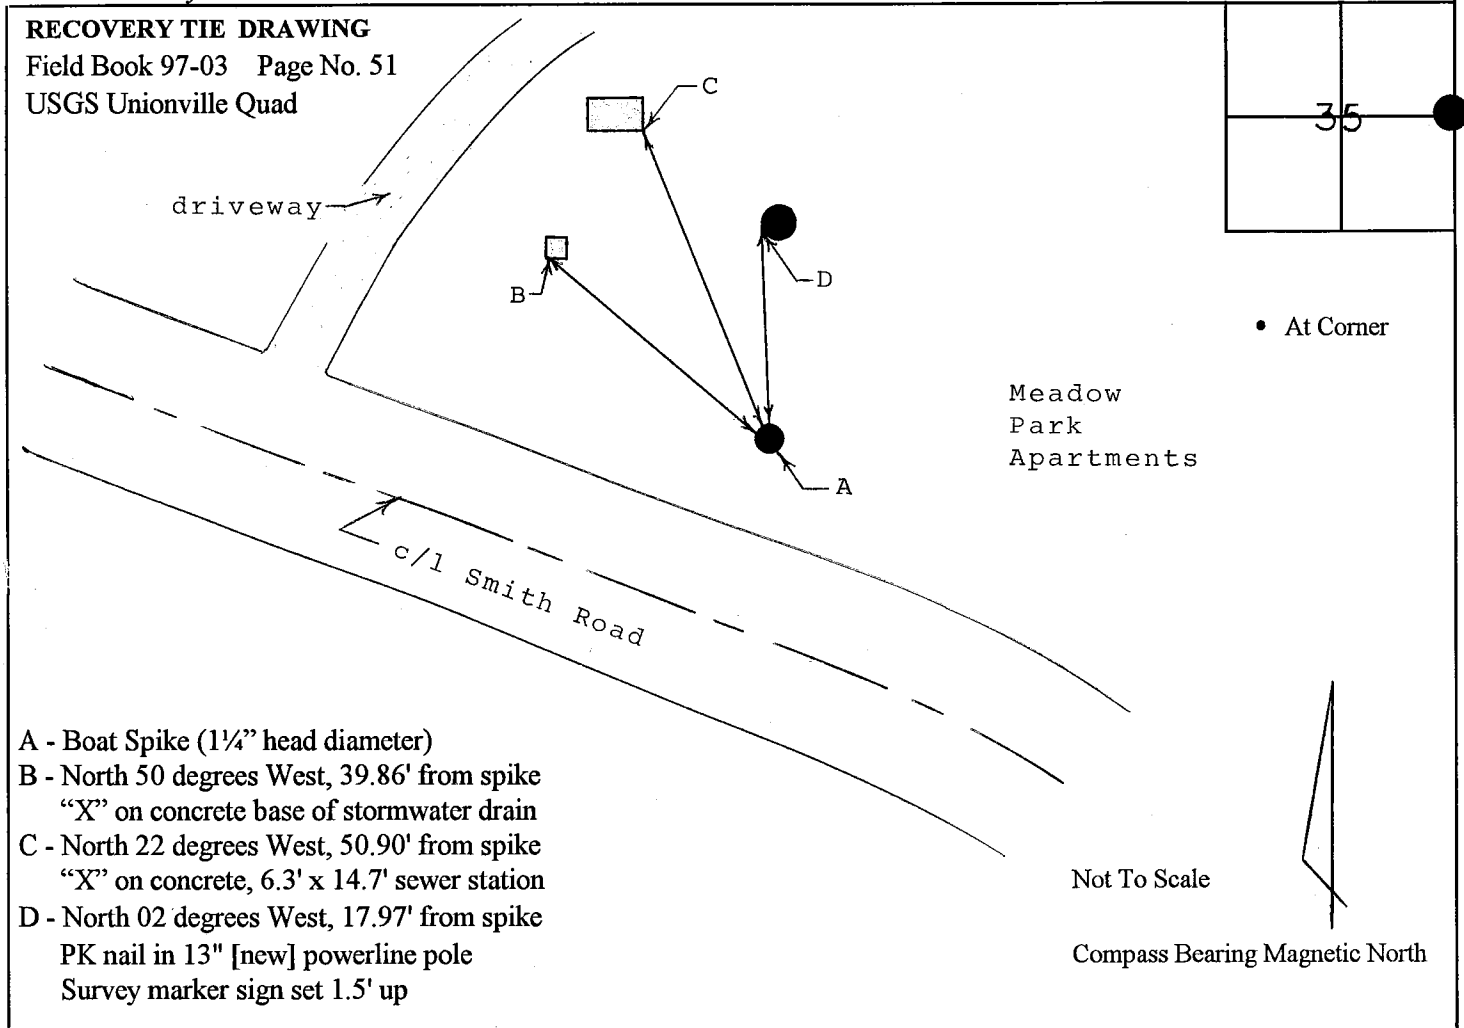

I, Kevin P. Enright, Monroe County Surveyor, hereby certify that this document was prepared under my direction in accordance with the provisions of Section 36-2-12-11 of the Indiana Code; and the above data is given under my hand and seal this 7th day of November, 1999.

Kevin Enright

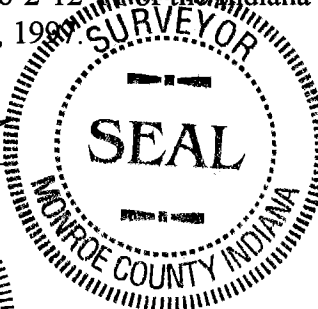

Administered by: Surveyor Kevin Bledsoe

